FilmL.A., Inc.
6255 W Sunset Blvd, 12th Floor
Hollywood, CA 90028
t: (213)977-8600 - f: (213)977-8601
www.filmla.com

Summary Information

Permit No: F00143300-A **Type of Permit:** FILMING **Release Date:** 10/11/2018

Production Company TWENTIETH CENTURY FOX TELEVISION

Insured Company Name FOX ENTERTAINMENT GROUP INC

Contact Phone No. 1 310-369-1000
Contact Phone No. 2 310-696-5734
Fax
Address 10201 W PICO BLVD, BUILDING 1
LOS ANGELES, California 90064

Production Title SPEECHLESS EP 308/309

Type of Production TV Sitcom

Producer RYAN JANATA

Director ROB COHEN

1st AD MARTY JEDLICKA

Production Manager SEAN WHITTLER

FilmL.A. Coordinator Sarah Neubauer

Location Manager NICK CHANDLER
Primary Phone Mobile - 561-445-1526
Secondary Phone

Location Assistant DAVID ROSE
Primary Phone Mobile - 323-804-3588
Secondary Phone

Fees

Posting 300	$69.00
Posting Max	$1,173.00
Notification Charge	$340.00
LA CITY LANE AND STREET CLOSURE FEE	$624.00
FILMLA NON-REFUNDABLE FILM PERMIT RIDER FEE	$109.00

Total Permit Fee $2,315.00

Number of Locations 2

NOT A PERMIT

FilmL.A., Inc.
6255 W Sunset Blvd, 12th Floor
Hollywood, CA 90028
t: (213)977-8600 - f: (213)977-8601
www.filmla.com

Summary Information — Location

Permit Number	F00143300-A	**Location Manager**	NICK CHANDLER
Production Company	TWENTIETH CENTURY FOX TELEVISI...	Primary Phone	Mobile - 561-445-1526
Insured Company	FOX ENTERTAINMENT GROUP INC	Secondary Phone	
Production Title	SPEECHLESS EP 308/309		

Location Address 2641 Kelton Ave, Los Angeles, CA, 90064

Location Type Private Residence

Prep Dates 10/12/2018 - 10/12/2018 07:00 - 10:00 1 day

Film Dates 10/12/2018 - 10/12/2018 10:00 - 19:00 1 day

Strike Dates 10/12/2018 - 10/12/2018 19:00 - 22:00

Open or Closed to the Public Closed

Generic Conditions
Community Survey Obtained
Must Maintain 5' Clearance on Sidewalks/Walkways
Must maintain local/emergency access
No cast or crew parking on area streets
No interference with merchant activity.
No interference with pedestrian traffic
No Parking in handicap spaces at anytime.
Number of uniformed officers listed on the permit is a minimum requirement. Permittee remains responsible for deploying a sufficient number of uniformed officers to provide traffic and crowd control to ensure the safety of the film crew and the public.

Please see attached documents
Kelton Ave btwn Exposition Blvd & Brookhaven WS curb - Speechless.pdf
Heather Haase TWENTIETH CENTURY FOX TELEVISION 7.12.18 (2).pdf

Equipment on Location

Type	Quantity
5 or 10 ton trucks	2
Cast/Crew vehicles	65
Cube Trucks	3
Generator	1
Motor Homes	2
Portable restrooms	1
Vans	4

Personnel on Location

Type	Quantity
Cast	5
Crew	65
Off-Duty/Retired LAPD Officer(s)	2

NO PERMIT

FilmL.A., Inc.
6255 W Sunset Blvd, 12th Floor
Hollywood, CA 90028
t: (213)977-8600 - f: (213)977-8601
www.filmla.com

Summary Information — Location

Permit Number	F00143300-A	**Location Manager**	NICK CHANDLER
Production Company	TWENTIETH CENTURY FOX TELEVISI...	Primary Phone	Mobile - 561-445-1526
Insured Company	FOX ENTERTAINMENT GROUP INC	Secondary Phone	
Production Title	SPEECHLESS EP 308/309		

Filming Activities Drive ups & away; Equipment on property; Exterior establishing shots; Interior and exterior dialogue; Intermittent traffic control - 2 minute standard (except 0700-0900 hrs & 1500-1900 hrs); camera and equipment in curb lane also. Filming interior and exterior in front of house. ;

Jurisdiction **Political:** Los Angeles City - Council District 05 **Police:** Los Angeles Police Department **Fire:** Los Angeles City

Thomas Guide **Page:** 632 **Grid:** D6

Approvals

LOS ANGELES CITY POLICE DEPARTMENT	Gabriel Aleman
FILMLA. CLOSURES	Yulizza Ramirez
LOS ANGELES CITY DEPARTMENT OF PUBLIC WORKS	Vanessa Martin

Parking

Base Camp	10201 W PICO	**Crew Parking**	10201 W PICO
Location Type :	BLVD, Los Angeles,	Location Type :	BLVD, Los Angeles,
Other Location	CA, 90035	Other Location	CA, 90035

Posting "No Parking" signs
B/S KELTON AVE., EXPOSITION BLVD - BROOKHAVEN AVE
S/S EXPOSITION BLVD ., KELTON AVE - VETERAN AVE
S/S BROOKHAVEN AVE., MIDVALE AVE - VETERAN AVE

Approximate Footage more than 1800 **Log Number** 218759

Date(s) 10/12/2018 to 10/12/2018 **Time(s)** 07:00 to 22:00

Lane / Full Closure CURB LANE CLOSURE-WS KELTON AVE FROM EXPOSITION TO BROOKHAVEN

Approximate Footage 0 - 300

Date(s) 10/12/2018 to 10/12/2018 **Time(s)** 07:00 to 22:00

NOT A PERMIT

FilmL.A., Inc.
6255 W Sunset Blvd, 12th Floor
Hollywood, CA 90028
t: (213)977-8600 - f: (213)977-8601
www.filmla.com

Summary Information — Location

Permit Number	F00143300-A	**Location Manager**	NICK CHANDLER
Production Company	TWENTIETH CENTURY FOX TELEVISI...	Primary Phone	Mobile - 561-445-1526
Insured Company	FOX ENTERTAINMENT GROUP INC	Secondary Phone	
Production Title	SPEECHLESS EP 308/309		

Location Address 10320 Rossbury Pl, Los Angeles, CA, 90064

Location Type Private Residence

Prep Dates 10/12/2018 - 10/12/2018 07:00 - 10:00 1 day

Film Dates 10/12/2018 - 10/13/2018 10:00 - 03:00 1 day

Strike Dates 10/13/2018 - 10/13/2018 07:00 - 19:00

Open or Closed to the Public Closed

Generic Conditions
Community Survey Obtained
Must Maintain 5' Clearance on Sidewalks/Walkways
Must maintain local/emergency access
No cast or crew parking on area streets
No interference with merchant activity.
No Parking in handicap spaces at anytime.
Notify LAPD West Los Angeles Division (310) 444-0701 and comm. (213) 978-6552 1/2 hour prior to any gunfire, brandishing weapons, special effects or simulated emergency or criminal activity.
Number of uniformed officers listed on the permit is a minimum requirement. Permittee remains responsible for deploying a sufficient number of uniformed officers to provide traffic and crowd control to ensure the safety of the film crew and the public.

Please see attached document Rossbury Pl (closure) Motor Ave Cheviot Dr - Speechless (002).pdf

Equipment on Location

Type	Quantity
5 or 10 ton trucks	3
Cast/Crew vehicles	65
Cube Trucks	4
Generator	1
Motor Homes	2
Portable restrooms	1
Vans	4

Personnel on Location

Type	Quantity
Cast	5
Crew	65
Extras	5
Off-Duty/Retired LAPD Officer(s)	2

NO PERMIT

FilmL.A., Inc.
6255 W Sunset Blvd, 12th Floor
Hollywood, CA 90028
t: (213)977-8600 - f: (213)977-8601
www.filmla.com

Summary Information — Location

Permit Number	F00143300-A	**Location Manager**	NICK CHANDLER
Production Company	TWENTIETH CENTURY FOX TELEVISI...	Primary Phone	Mobile - 561-445-1526
Insured Company	FOX ENTERTAINMENT GROUP INC	Secondary Phone	
Production Title	SPEECHLESS EP 308/309		

Filming Activities Atmospheric Smoke Effects; Camera on sticks; Drive ups & away; Emergency vehicles with flashing lights; Equipment on property; Equipment on sidewalk only.; Equipment on sidewalk, in curb lane & across street; Exterior Dialogue; Exterior establishing shots; Intermittent traffic control - 2 minute standard (except 0700-0900 hrs & 1500-1900 hrs); Wetdown; Condor, camera and equipment on property, sidewalk, curb lane and across street. ***PICTURE CARS TO INCLUDE A FIRE TRUCK AND NEWS VANS***; Christmas scene: Hero family gets woken up in the middle of the night after their Christmas tree catches on fire. We only see the aftermath. (NO fire OR SMOKE FX);

Jurisdiction **Political:** Los Angeles City - Council District 05 **Police:** Los Angeles Police Department **Fire:** Los Angeles City

Thomas Guide **Page:** 632 **Grid:** F6

Approvals

FILMLA. CLOSURES	Yulizza Ramirez
LOS ANGELES CITY DEPARTMENT OF PUBLIC WORKS	Vanessa Martin
LOS ANGELES CITY POLICE DEPARTMENT	Melissa Hernandez

Coordinator Note RIDER A RELEASES LOCATIONS

Parking

Base Camp	10201 W PICO	**Crew Parking**	10201 W PICO
Location Type :	BLVD, Los Angeles,	Location Type :	BLVD, Los Angeles,
Other Location	CA, 90035	Other Location	CA, 90035

Posting "No Parking" signs
W/S MOTOR AVE., - DUNLEER DR - CHEVIOT DR.
S/S ROSSBURY PL., MOTOR AVE WEST 600FT
B/S ROSSBURY PL., MOTOR AVE - CHEVIOT DR.
S/S CHEVIOT DR., MOTOR AVE WEST 200 FT
S/S CHEVIOT DR. ROSSBURY PL WEST 200FT

Approximate Footage more than 1800 **Log Number** 218763

Date(s) 10/12/2018 to 10/12/2018 **Time(s)** 00:00 to 00:00

Posting "No Parking" signs S/S ROSSBURY PL., MOTOR AVE- WEST 200'

NOT A PERMIT

FilmL.A., Inc.
6255 W Sunset Blvd, 12th Floor
Hollywood, CA 90028
t: (213)977-8600 - f: (213)977-8601
www.filmla.com

Summary Information — Location

Permit Number	F00143300-A	**Location Manager**	NICK CHANDLER
Production Company	TWENTIETH CENTURY FOX TELEVISI...	Primary Phone	Mobile - 561-445-1526
Insured Company	FOX ENTERTAINMENT GROUP INC	Secondary Phone	
Production Title	SPEECHLESS EP 308/309		

Approximate Footage 0 - 300 **Log Number** 218767

Date(s) 10/13/2018 to 10/13/2018 **Time(s)** 07:00 to 19:00

Lane / Full Closure FULL STREET CLOSURE- ROSSBURY PL., MOTOR AVE- CHEVIOT HILLS DR (STARTING AT 10AM ON 10/12 INTO 3AM ON 10/13)

Approximate Footage 0 - 300

Date(s) 10/12/2018 to 10/13/2018 **Time(s)** 10:00 to 03:00

NOT A PERMIT

Permit #F00143300-A

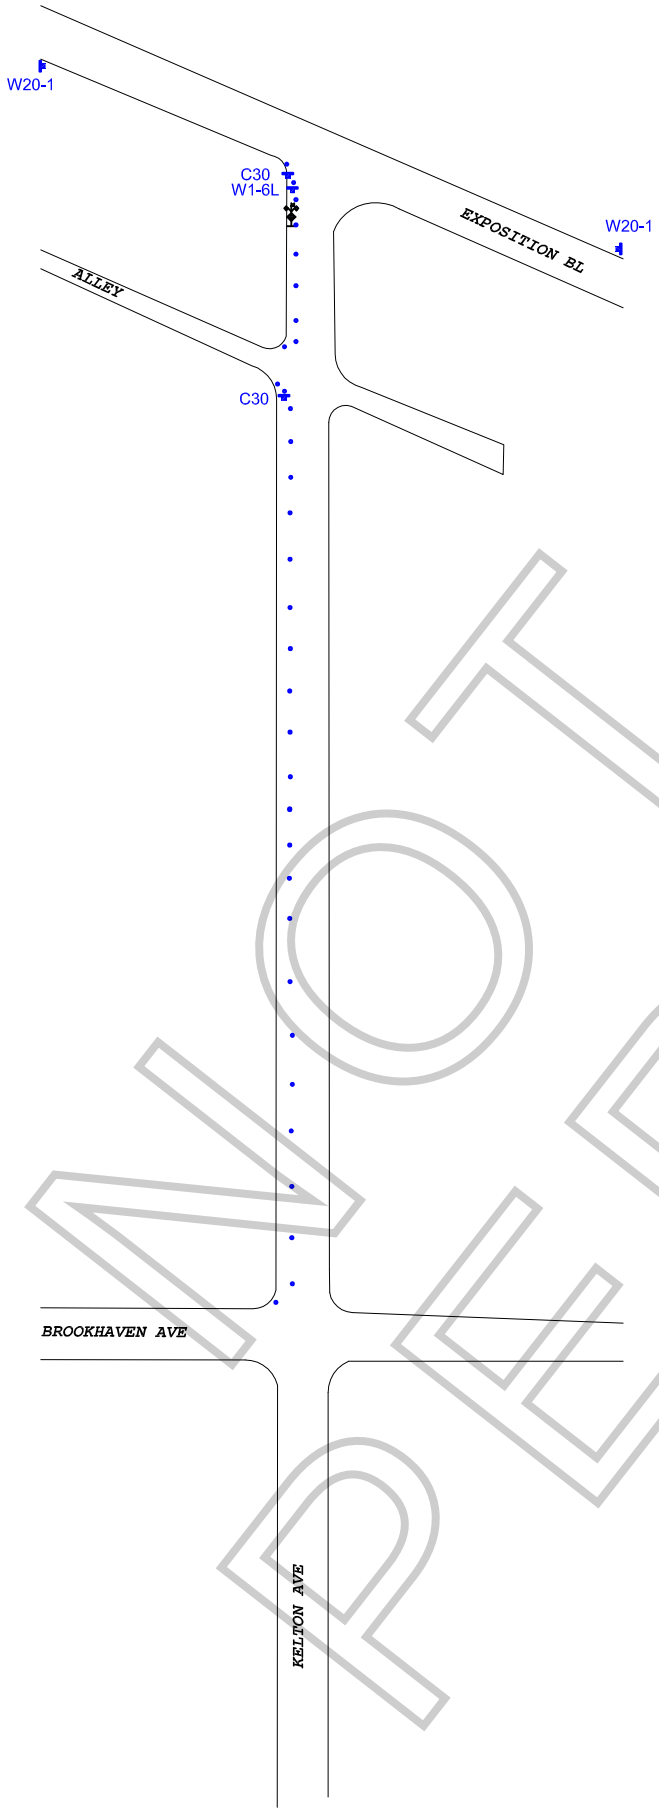

Ⓢ TRAFFIC SIGNAL

● TRAFFIC CONE

TYPE I W/ SIGN

FLASHING ARROW SIGN (FAS)

ALL TRAFFIC CONTROL WILL BE INSTALLED TO MEET OR EXCEED THE LATEST CA-MUTCD MINIMUM REQUIREMENTS

NOT A PERMIT

WORK ZONE TRAFFIC CONTROL PLAN GENERAL NOTES

1. **DATE/TIME: 10-12-18 FROM 07:00 HOURS TO 22:00 HOURS.**
2. ALL SIGNING, STRIPING, AND TRAFFIC CONTROL DEVICES SHALL CONFORM TO THE (CURRENT) STATE OF CALIFORNIA DEPARTMENT OF TRANSPORTATION (CALTRANS) STANDARD PLANS AND STANDARD SPECIFICATIONS , CALIFORNIA MUTCD, AND ANY ADDENDUMS THERETO, AND AS SHOWN ON THESE PLANS, SYMBOLS AND ABBREVIATIONS USED ARE SHOWN ON CALTRANS STANDARD PLANS.
3. THERE WILL BE NO INTERFERENCE WITH TRAFFIC SIGNALS OR CROSSWALKS.
4. CONES WILL BE 28" MINIMUM HEIGHT AND HAVE REFLECTORIZED SLEEVES FOR NIGHT WORK.
5. POLICE WILL DIRECT TRAFFIC IF NECESSARY.

TCP FOR:	20TH CENTURY FOX TV: "SPEECHLESS"
LOCATION:	WEST SIDE CURB - KELTON ST FROM EXPOSITION TO BROOKHAVEN CITY OF LOS ANGELES, CA
CONTACT:	ELIZA SMITH OFFICE# 213-763-9000 NICK CHANDLER PH# 561-445-1526
	JCL TRAFFIC SERVICES (213) 622-9775 C31-CA Lic # 805357
DATE / REVISIONS	DRAFTER: MARIO MENJIVAR SCALE: N.T.S. FILM LA: SN

Appointment of Pacific Production Services
As Authorized Agent and Representative

I certify that I am a representative of TWENTIETH CENTURY FOX TELEVISION ("Principal") and am authorized to enter into binding contractual agreements on its behalf. I further certify that I am authorized by Principal to appoint other representatives and agents for Principal and to give such representatives and agents authority to enter into and bind Principal to agreements relating to the issuance of and compliance with location film (e.g. theatrical, television, commercial and other motion. picture filming) and still photographic permits, including the permits themselves and any riders to such permits. Acting on behalf of Principal in my capacity as its authorized representative, I appoint Pacific Production Services and it employees and agents ("PPS") as Principal's authorized representatives and agents to apply for location film (e.g. theatrical, television, commercial and other motion. picture filming) and still photographic permits on behalf of Principal through FilmLA, Inc. for any city, county or through any other jurisdictions where FilmLA, Inc. operates, to negotiate, discuss, accept, modify, agree to and bind Principal to the terms and conditions of such permits (including all restrictions and/or community guidelines applicable to any such permit); and to execute such permits on behalf of Principal. Principal understands, acknowledges and agrees that it (and/or its insurer) remains responsible and liable for all obligations imposed by or incidental to any permit or rider issued to Principal signed by any employee or agent of (including any coordinator, runner or messenger used by) PPS. Principal further agrees to comply with the terms and conditions of any such permits and hereby appoints PPS as an authorized representative to facilitate compliance with such terms and conditions following issuance of any such permits and to enter into agreements for Principal with respect thereto. Any person, agency, entity, or organization (including FilmLA, Inc. and any city, county or other jurisdictions where FilmLA, Inc. operates) may rely upon this appointment and need not obtain further authorization for any act described herein. An original or faxed copy of this appointment shall be sufficient, and may be treated as an original for your purposes. The appointment may be revoked by Principal at any time in writing delivered to FilmLA, Inc., but in any case shall expire one (1) year from the date of execution set forth below.

I declare under penalty of perjury under the laws of the State of California that I am authorized to appoint PPS as agent for Principal, and based upon that authority I hereby appoint PPS as Principal's agent as set forth herein.

Date: 7/12/18

Representative's Signature

Heather Haase

Representative's Name (Please Print)

Location Manager

Representative's Title (Please Print)

TCTF TV

Name of Principal (i.e. company name) (Please Print)

10201 Pico Blvd

Bldg 1

Los Angeles, CA 90064

Principal's Mailing Address (Please Print)

310-969-5000

Principal's Phone Number (Please Print)

Pacific Production Services
Eric Nichols, President
1481 E. 4th St
Los Angeles, CA. 90033
Ph. 323-260-4777 Fx. 323-415-6180

Permit #F001433000-A

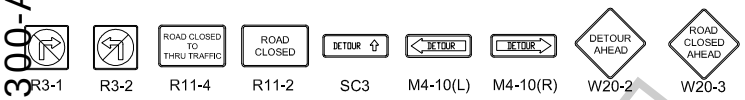

Ⓢ TRAFFIC SIGNAL
● TRAFFIC CONE
TYPE I W/ SIGN
HIGH LEVEL WARNING DEVICE

ALL TRAFFIC CONTROL WILL BE INSTALLED TO MEET OR EXCEED THE LATEST CA-MUTCD MINIMUM REQUIREMENTS

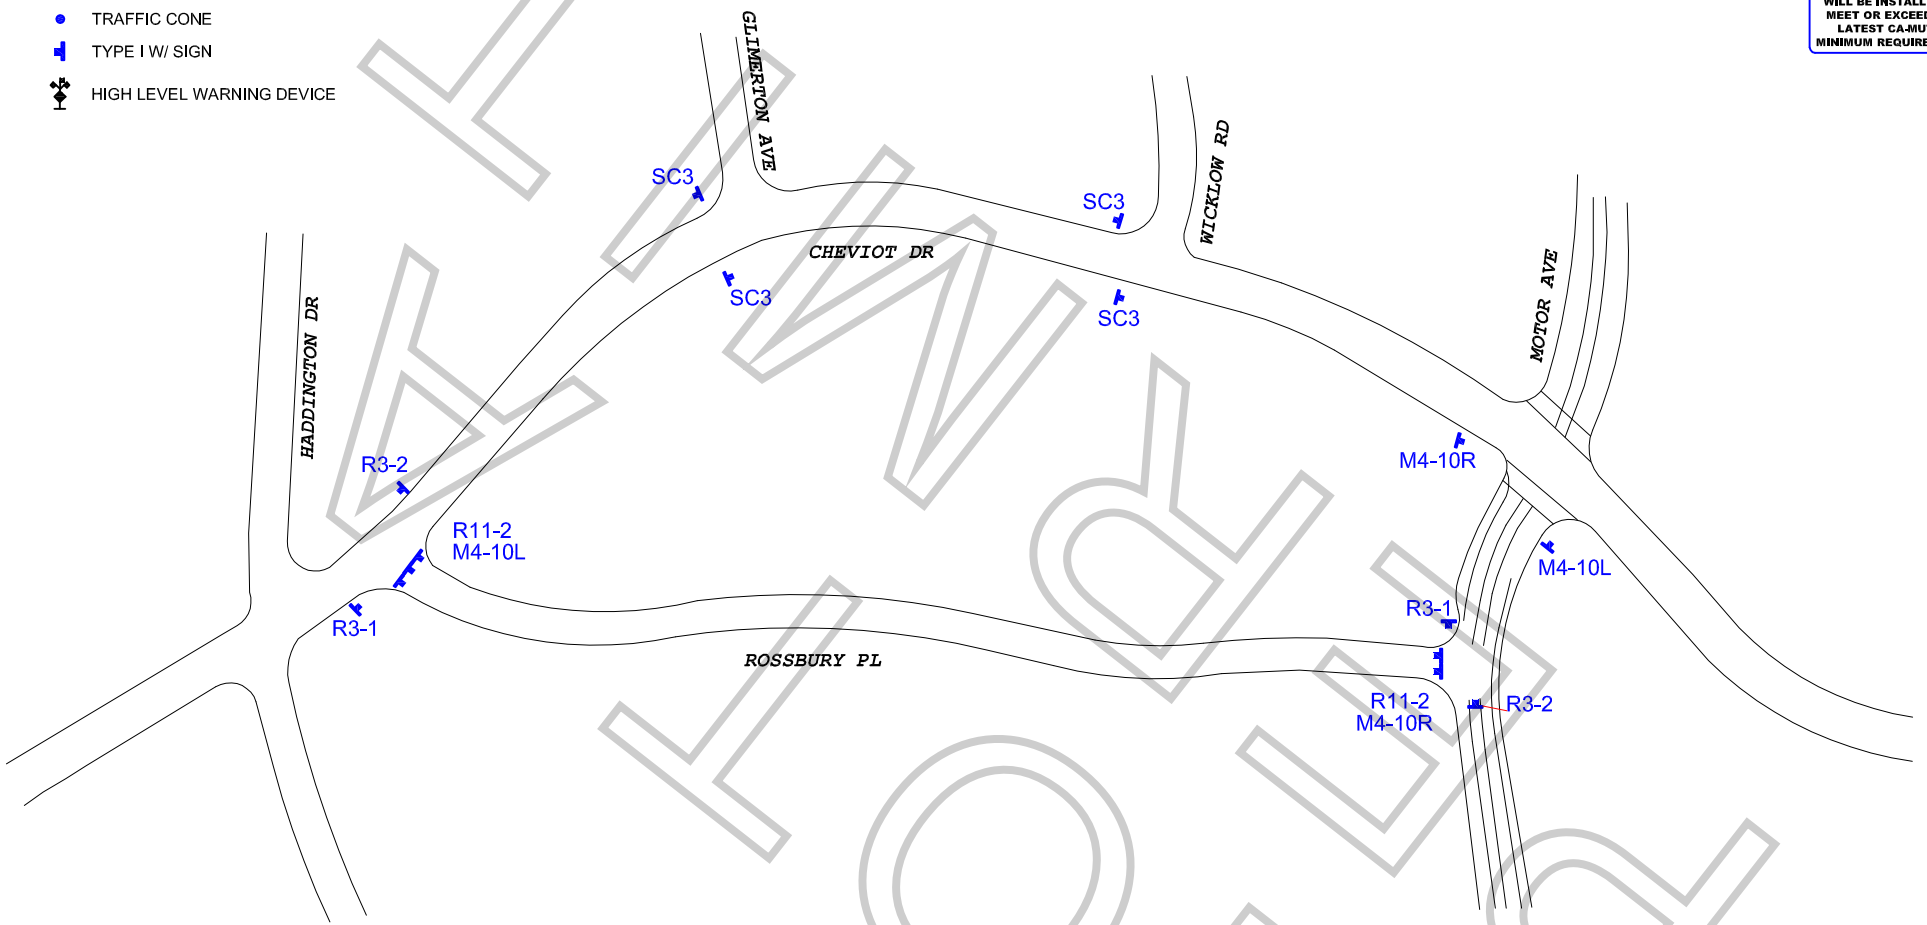

WORK ZONE TRAFFIC CONTROL PLAN
GENERAL NOTES

1. DATE/TIME: 10-12-18 FROM 10:00 HOURS TO 10-13-18 03:00 HOURS.

2. ALL SIGNING, STRIPING, AND TRAFFIC CONTROL DEVICES SHALL CONFORM TO THE (CURRENT) STATE OF CALIFORNIA DEPARTMENT OF TRANSPORTATION (CALTRANS) STANDARD PLANS AND STANDARD SPECIFICATIONS, CALIFORNIA MUTCD, AND ANY ADDENDUMS THERETO, AND AS SHOWN ON THESE PLANS, SYMBOLS AND ABBREVIATIONS USED ARE SHOWN ON CALTRANS STANDARD PLANS.
3. THERE WILL BE NO INTERFERENCE WITH TRAFFIC SIGNALS OR CROSSWALKS.
4. CONES WILL BE 28" MINIMUM HEIGHT AND HAVE REFLECTORIZED SLEEVES FOR NIGHT WORK.
5. POLICE WILL DIRECT TRAFFIC IF NECESSARY.

TCP FOR: 20TH CENTURY FOX: "SPEECHLESS"

LOCATION:
ROSSBURY PL BTWN MOTOR AVE AND CHEVIOT DR
FULL STREET CLOSURE
LOS ANGELES, CALIFORNIA

CONTACT: NICK CHANDLER
PH# 561-445-1526
ELISA SMITH
OFFICE# 213-763-9000

JCL TRAFFIC SERVICES
(213) 622-9775
C31-CA Lic # 805357

DATE	REVISIONS	DRAFTER: MARIO MENJIVAR
		SCALE: N.T.S.
		FILM LA: SN

THIS IS NOT A PERMIT